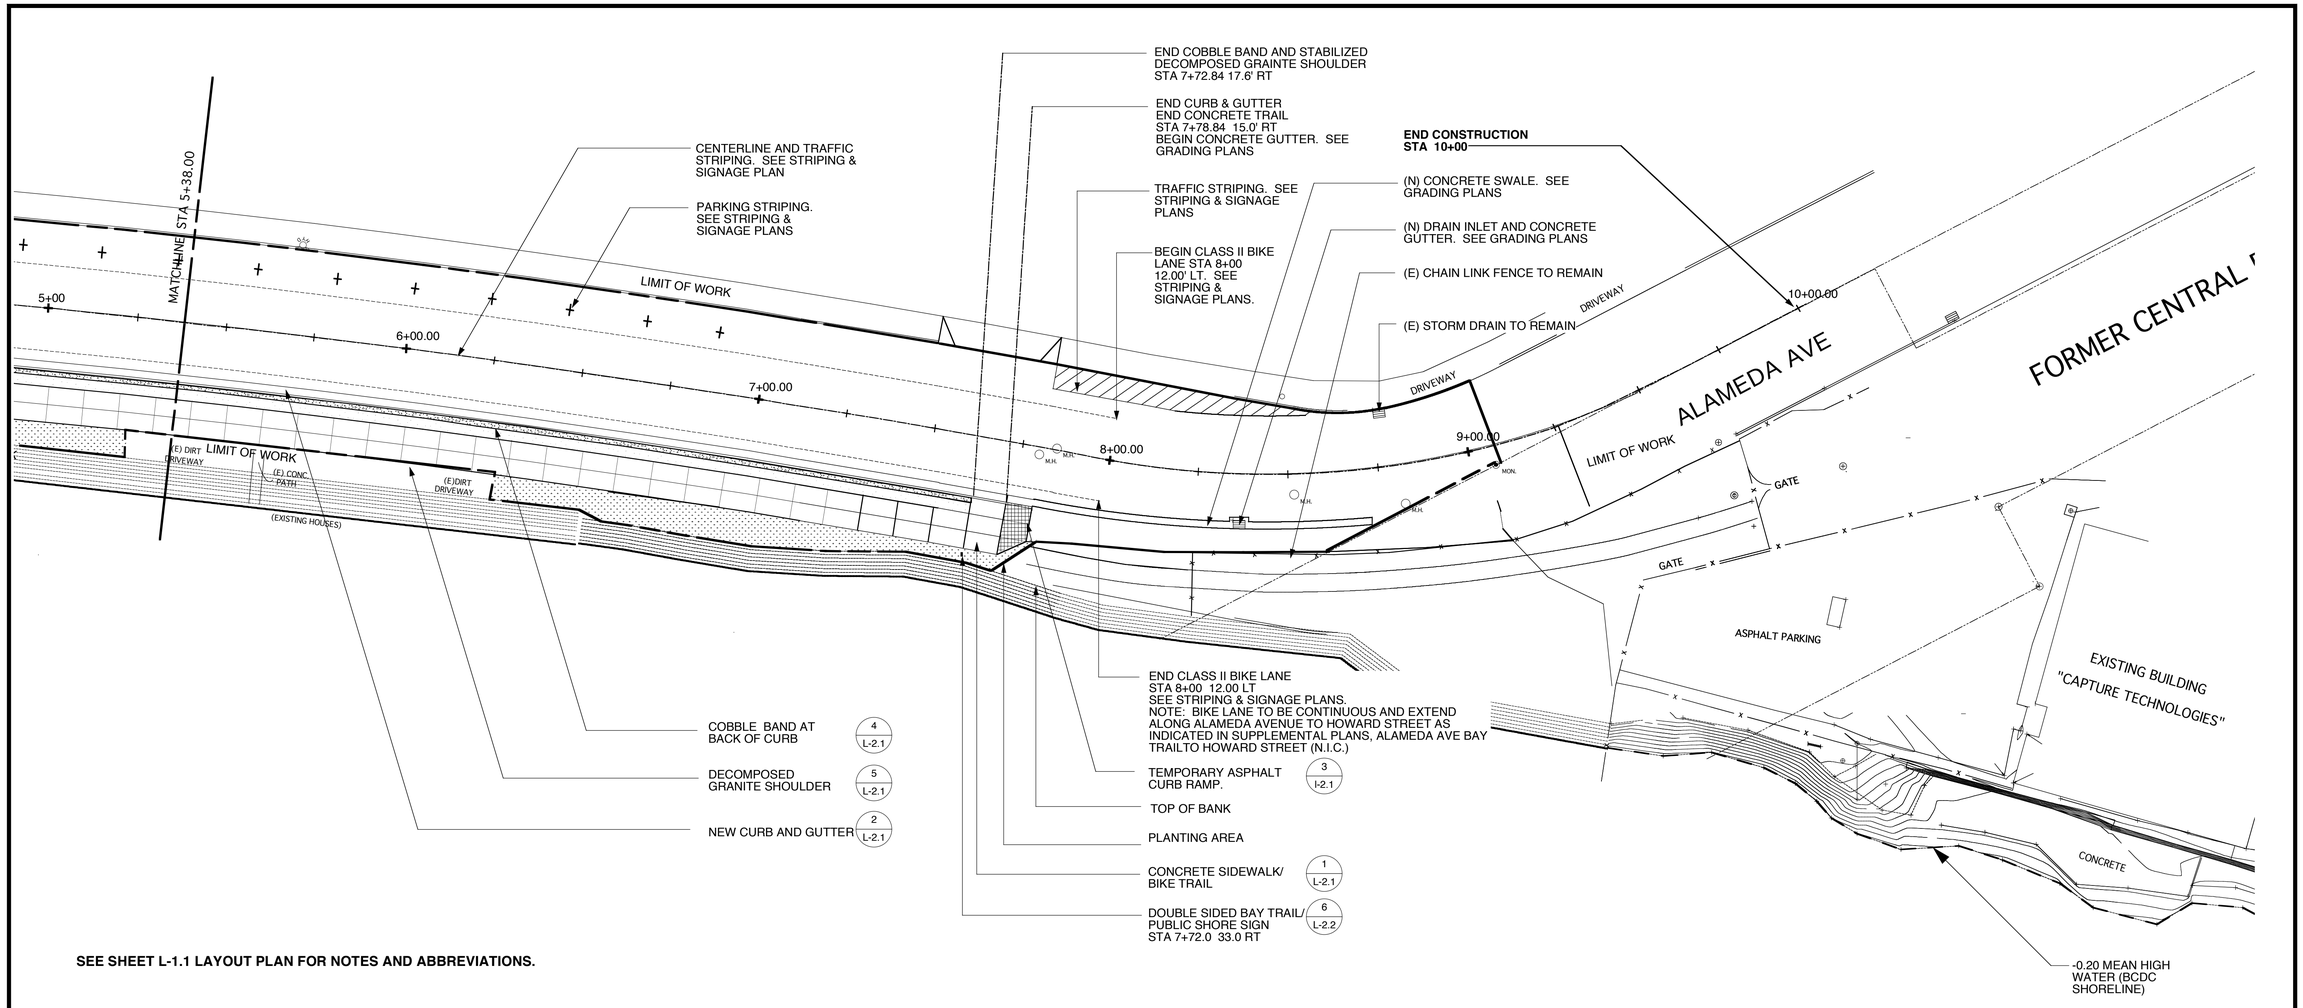

SEE SHEET L-1.1 LAYOUT PLAN FOR NOTES AND ABBREVIATIONS.

0 20 40 80 FEET N

SUBMITTED

Amphion
Professional Design Services
1404 Franklin St., Suite 300
Oakland, CA 94612
(510) 893-9888
amphion@value.net
Urban Design Planning Landscape Design Management

LICENSED LANDSCAPE ARCHITECT
CHRIS MITRE 2500
Signature
30 Nov 2006
Renewal Date
Date
STATE OF CALIFORNIA

OAKLAND WATERFRONT BAY TRAIL
ALAMEDA AVENUE

SUPERVISING CIVIL ENGINEER

CIVIL ENGINEER

DRAWN BY LWC

DESIGNED BY RSS

CHECKED BY CXM

REVISION	DATE	BY	REFERENCE

CITY OF OAKLAND
DESIGN AND CONSTRUCTION SERVICES DEPARTMENT

PROJECT NO. C243910

LAYOUT PLAN

SHEET 2 OF 2

SCALE: 1"=20'-0"

DATE: 5 JUNE 2006

SHEET NO. L-1.2